# STATION No.39.OKKIYAM THORAIPAKKAM

MADHAVARAM

SCALE 1:500

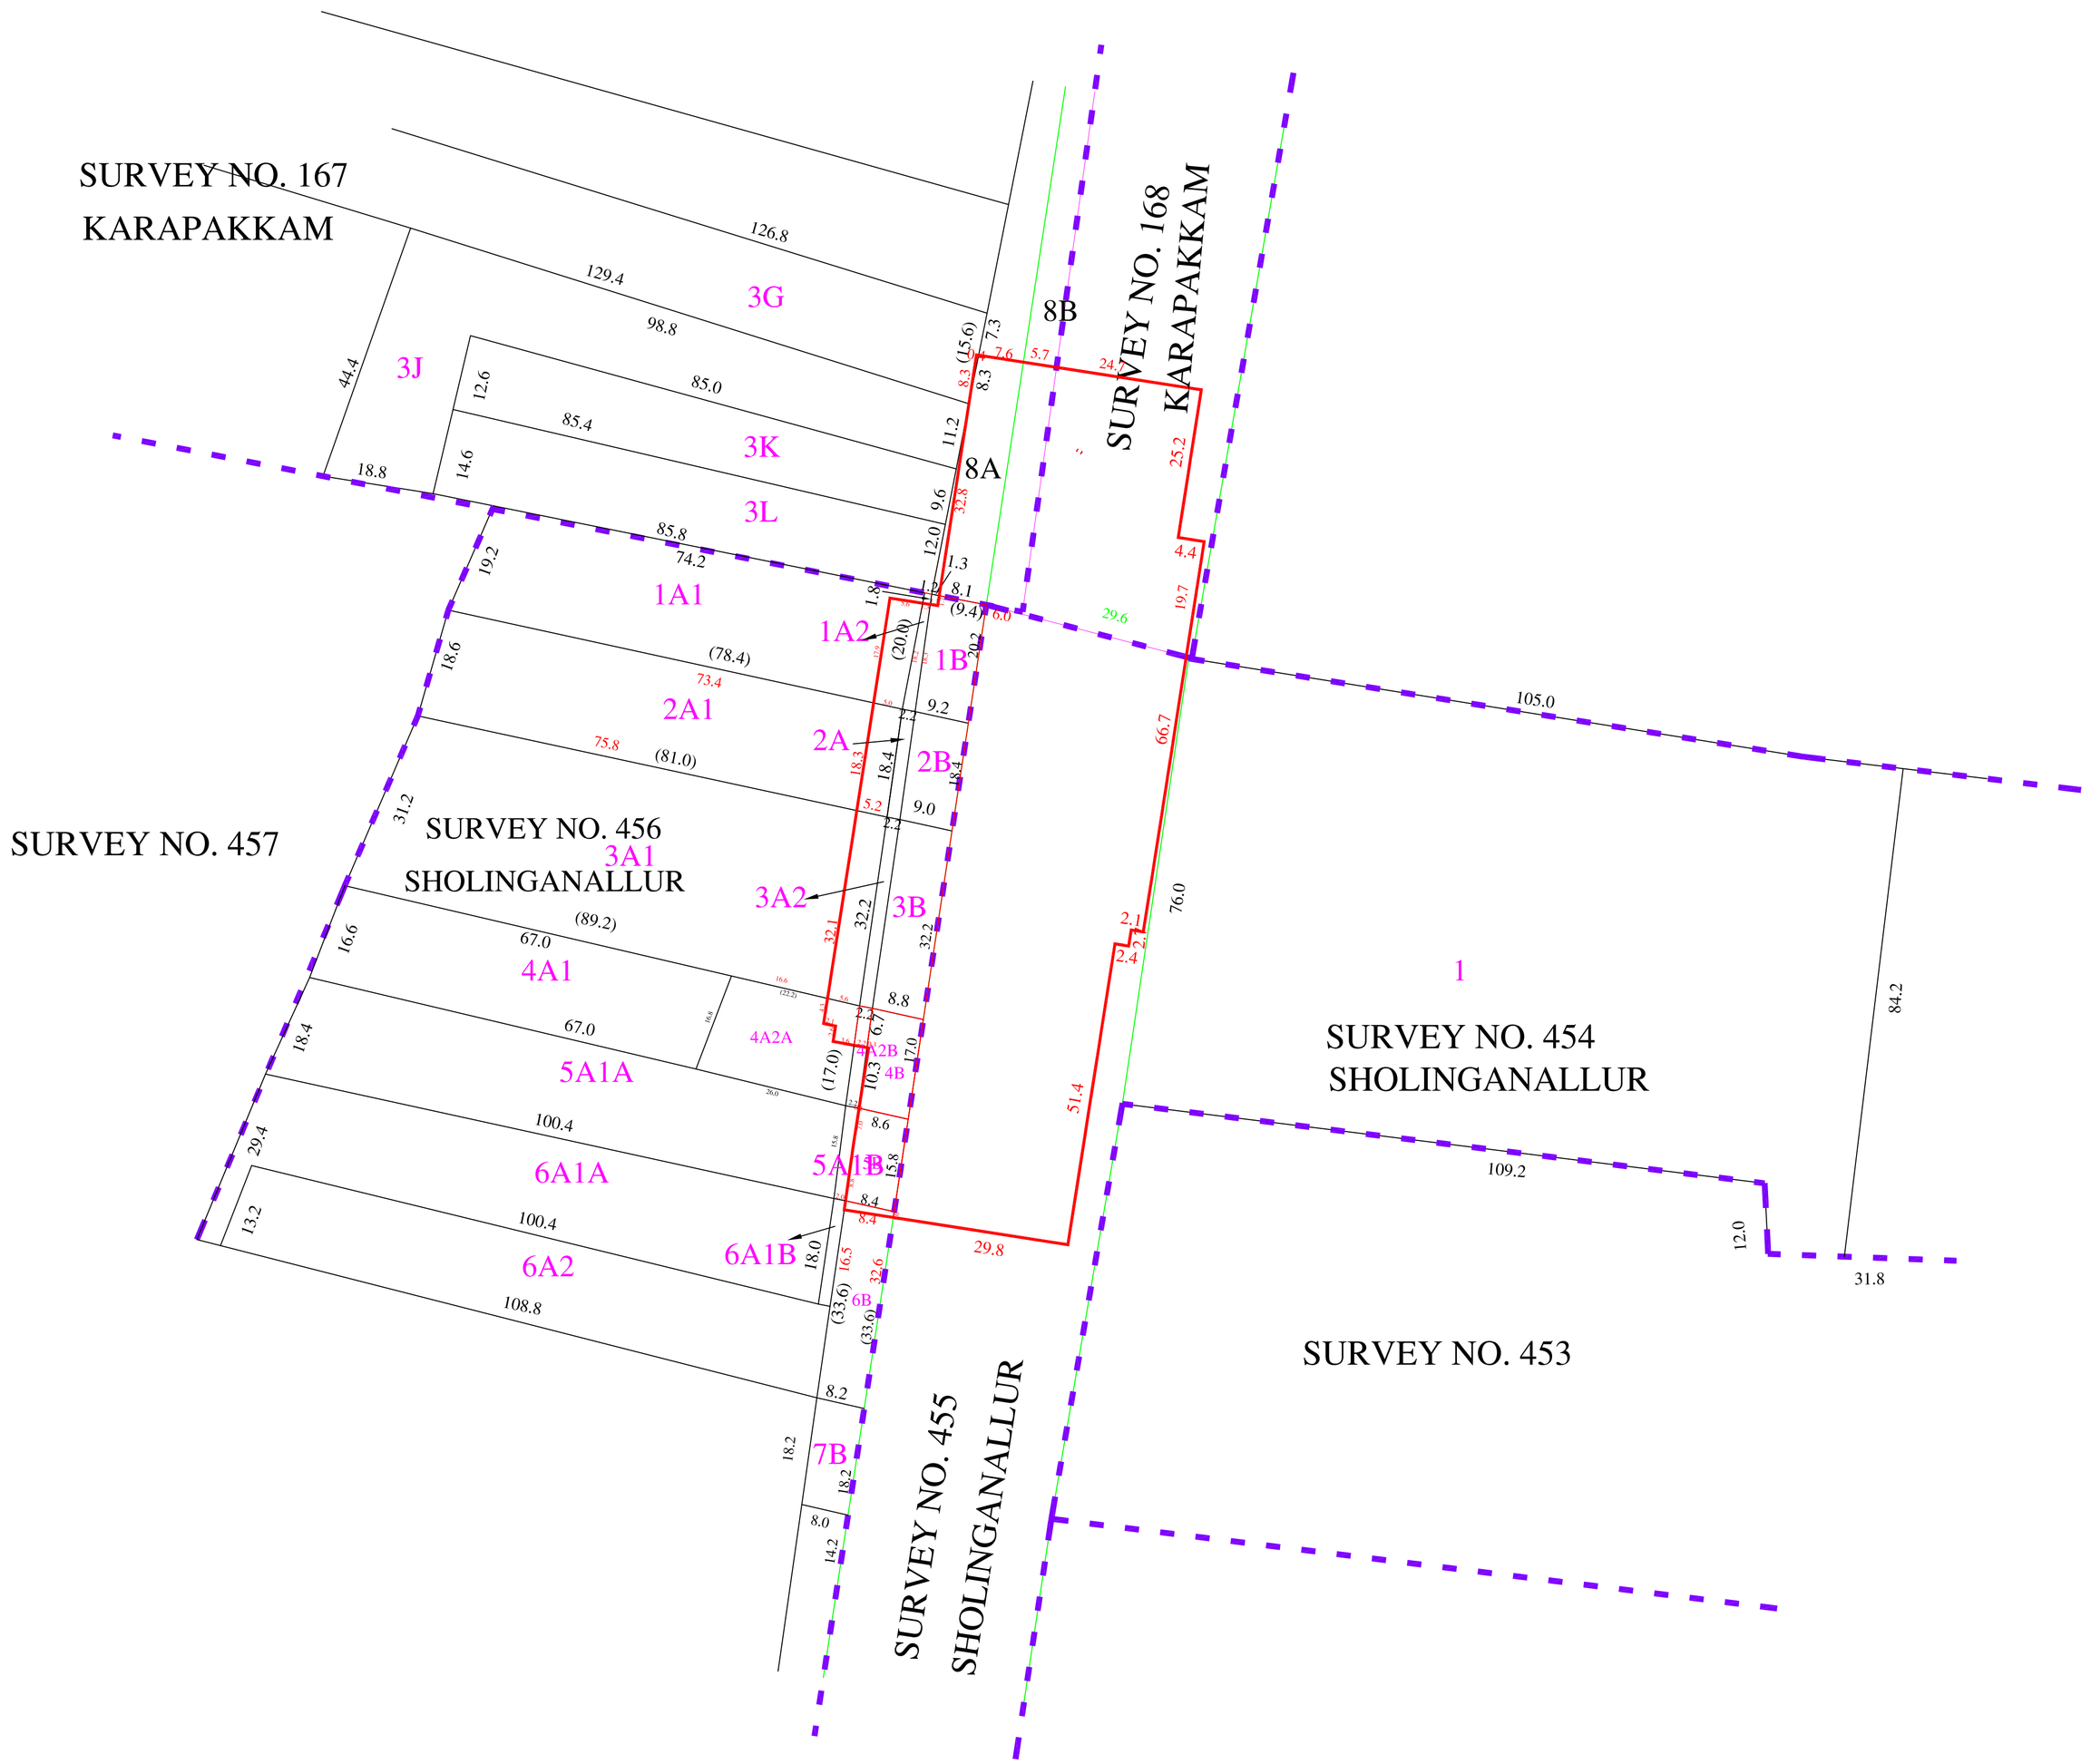


SIRUSERI

## LEGEND

- PROPOSED CMRL STATION BOUNDARY
- SURVEY BOUNDRY
- FIELD BOUNDRY
- ROAD BOUNDRY

CLIENT :

CHENNAI METRO RAIL LIMITED
Admin Building, CMRL Depot,
Poonamllee High Road,
Koyambedu, Chennai - 600 107.
Ph: 044-23792000 , Fax: 044-23792200.
Email- chennaimetrorail@gmail.com

SURVEY CONSULTANT :

Prime Meridian Surveys Private Limited.,
New No. 68/6,(Old No, 63/6),
Madhangi Apartment, Jones Road,
Saidapet, Chennai - 600 015.
Ph: 044-23813668 , Fax: 044-23813669.
Email- meridiansurveys@gmail.com

GENERAL NOTES :
1. ALL DIMENSIONS ARE IN METER. UNLESS OTHERWISE NOTED.

This drawing is the property of Chennai Metro Rail Limited and must not be passed to any person or body not authorised by us to receive it not be copied or otherwise made use either in full or in part by such person or body without our prior permission in writting.

| REV. | DATE | DESCRIPTION |
|---|---|---|

CGM (UG) - CMRL

DESIGNED/DRAWN:

CHECKED : G.Siva

**CHENNAI METRO RAIL PROJECT PHASE - II**

| TITLE : 39.OKKIYAM THORAIPAKKAM | SHEET NO: 1 of 1 | SHEET SIZE: A1 |
|---|---|---|
| DRAWING NAME: LAND PLAN SCHEDULE | SCALE: 1 : 500 | |
| DRAWING NUMBER: PMSPL/CMRL PII/COR 3/STN/LPS/39 | DRAWN DATE: 18 - 06 - 2018 | |